SKETCH FOR SEVERANCE APPLICATION

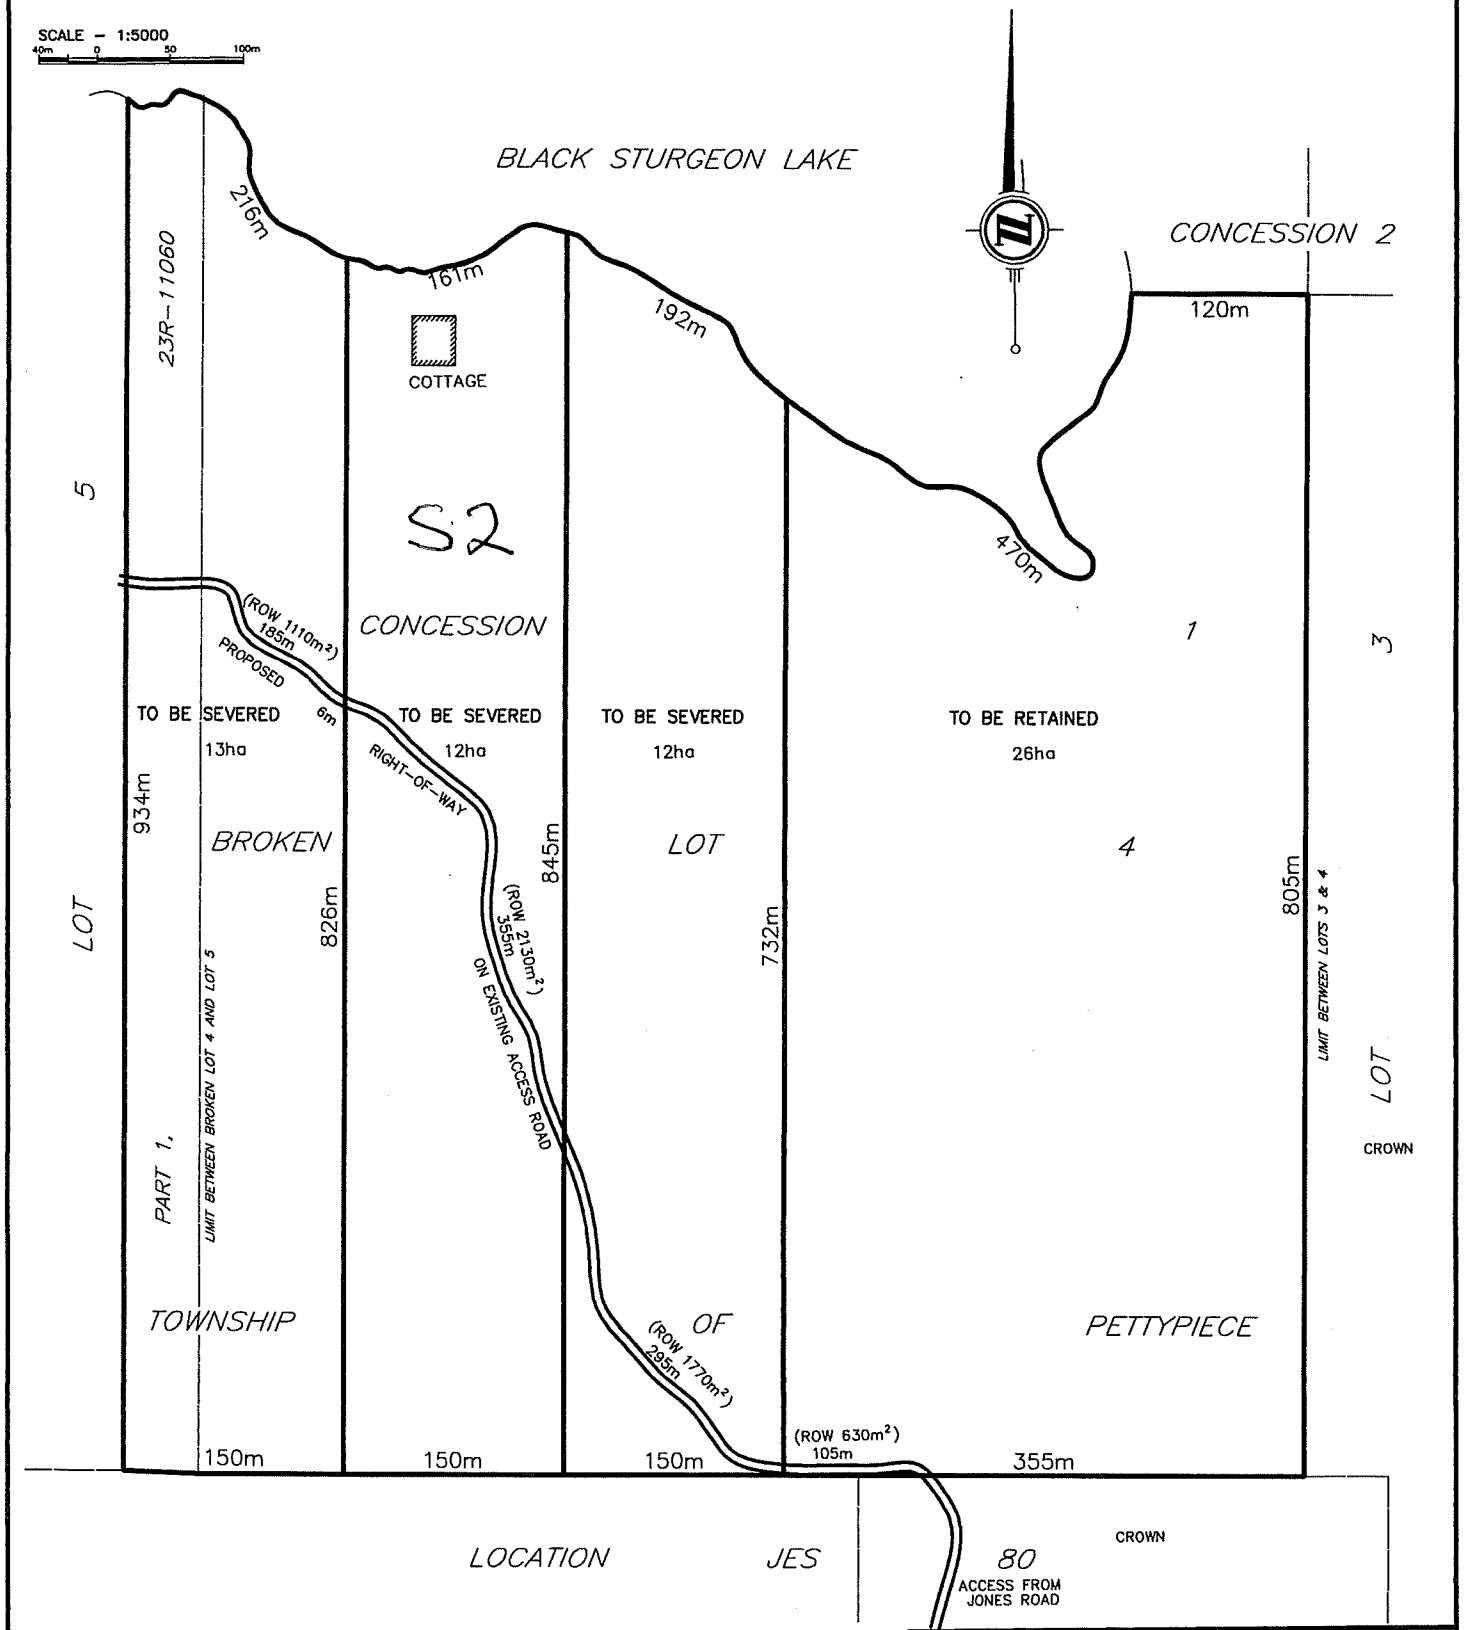

METRIC
DISTANCES SHOWN ON THIS PLAN ARE IN METRES AND CAN BE CONVERTED TO FEET BY DIVIDING BY 0.3048

TBT ENGINEERING
CONSULTING GROUP
TBT SURVEYORS INC. - A WHOLLY OWNED SUBSIDIARY OF TBT ENGINEERING LIMITED

1918 YONGE STREET, THUNDER BAY, ON P7E 6T9
T: (807) 624-5160 F: (807) 624-5161 www.tbte.ca

DRAWN BY: PD	CHECKED BY: PdeH	DATED 2021/08/09

DWG No.: Y:\Projects\P21-503 MENIC PLANNING\Microsurvey\21-503Sketch.dwg